PLC - 121'

MATT KNIGHT - 97'

DEADY HALL - 85'

HATFIELD-DOWLIN - 74'

VILLARD HALL - 76'

FORD ALUMNI - 70'

LILLIS- 63'

JAQUA - 48'

STRAUB HALL - 46'

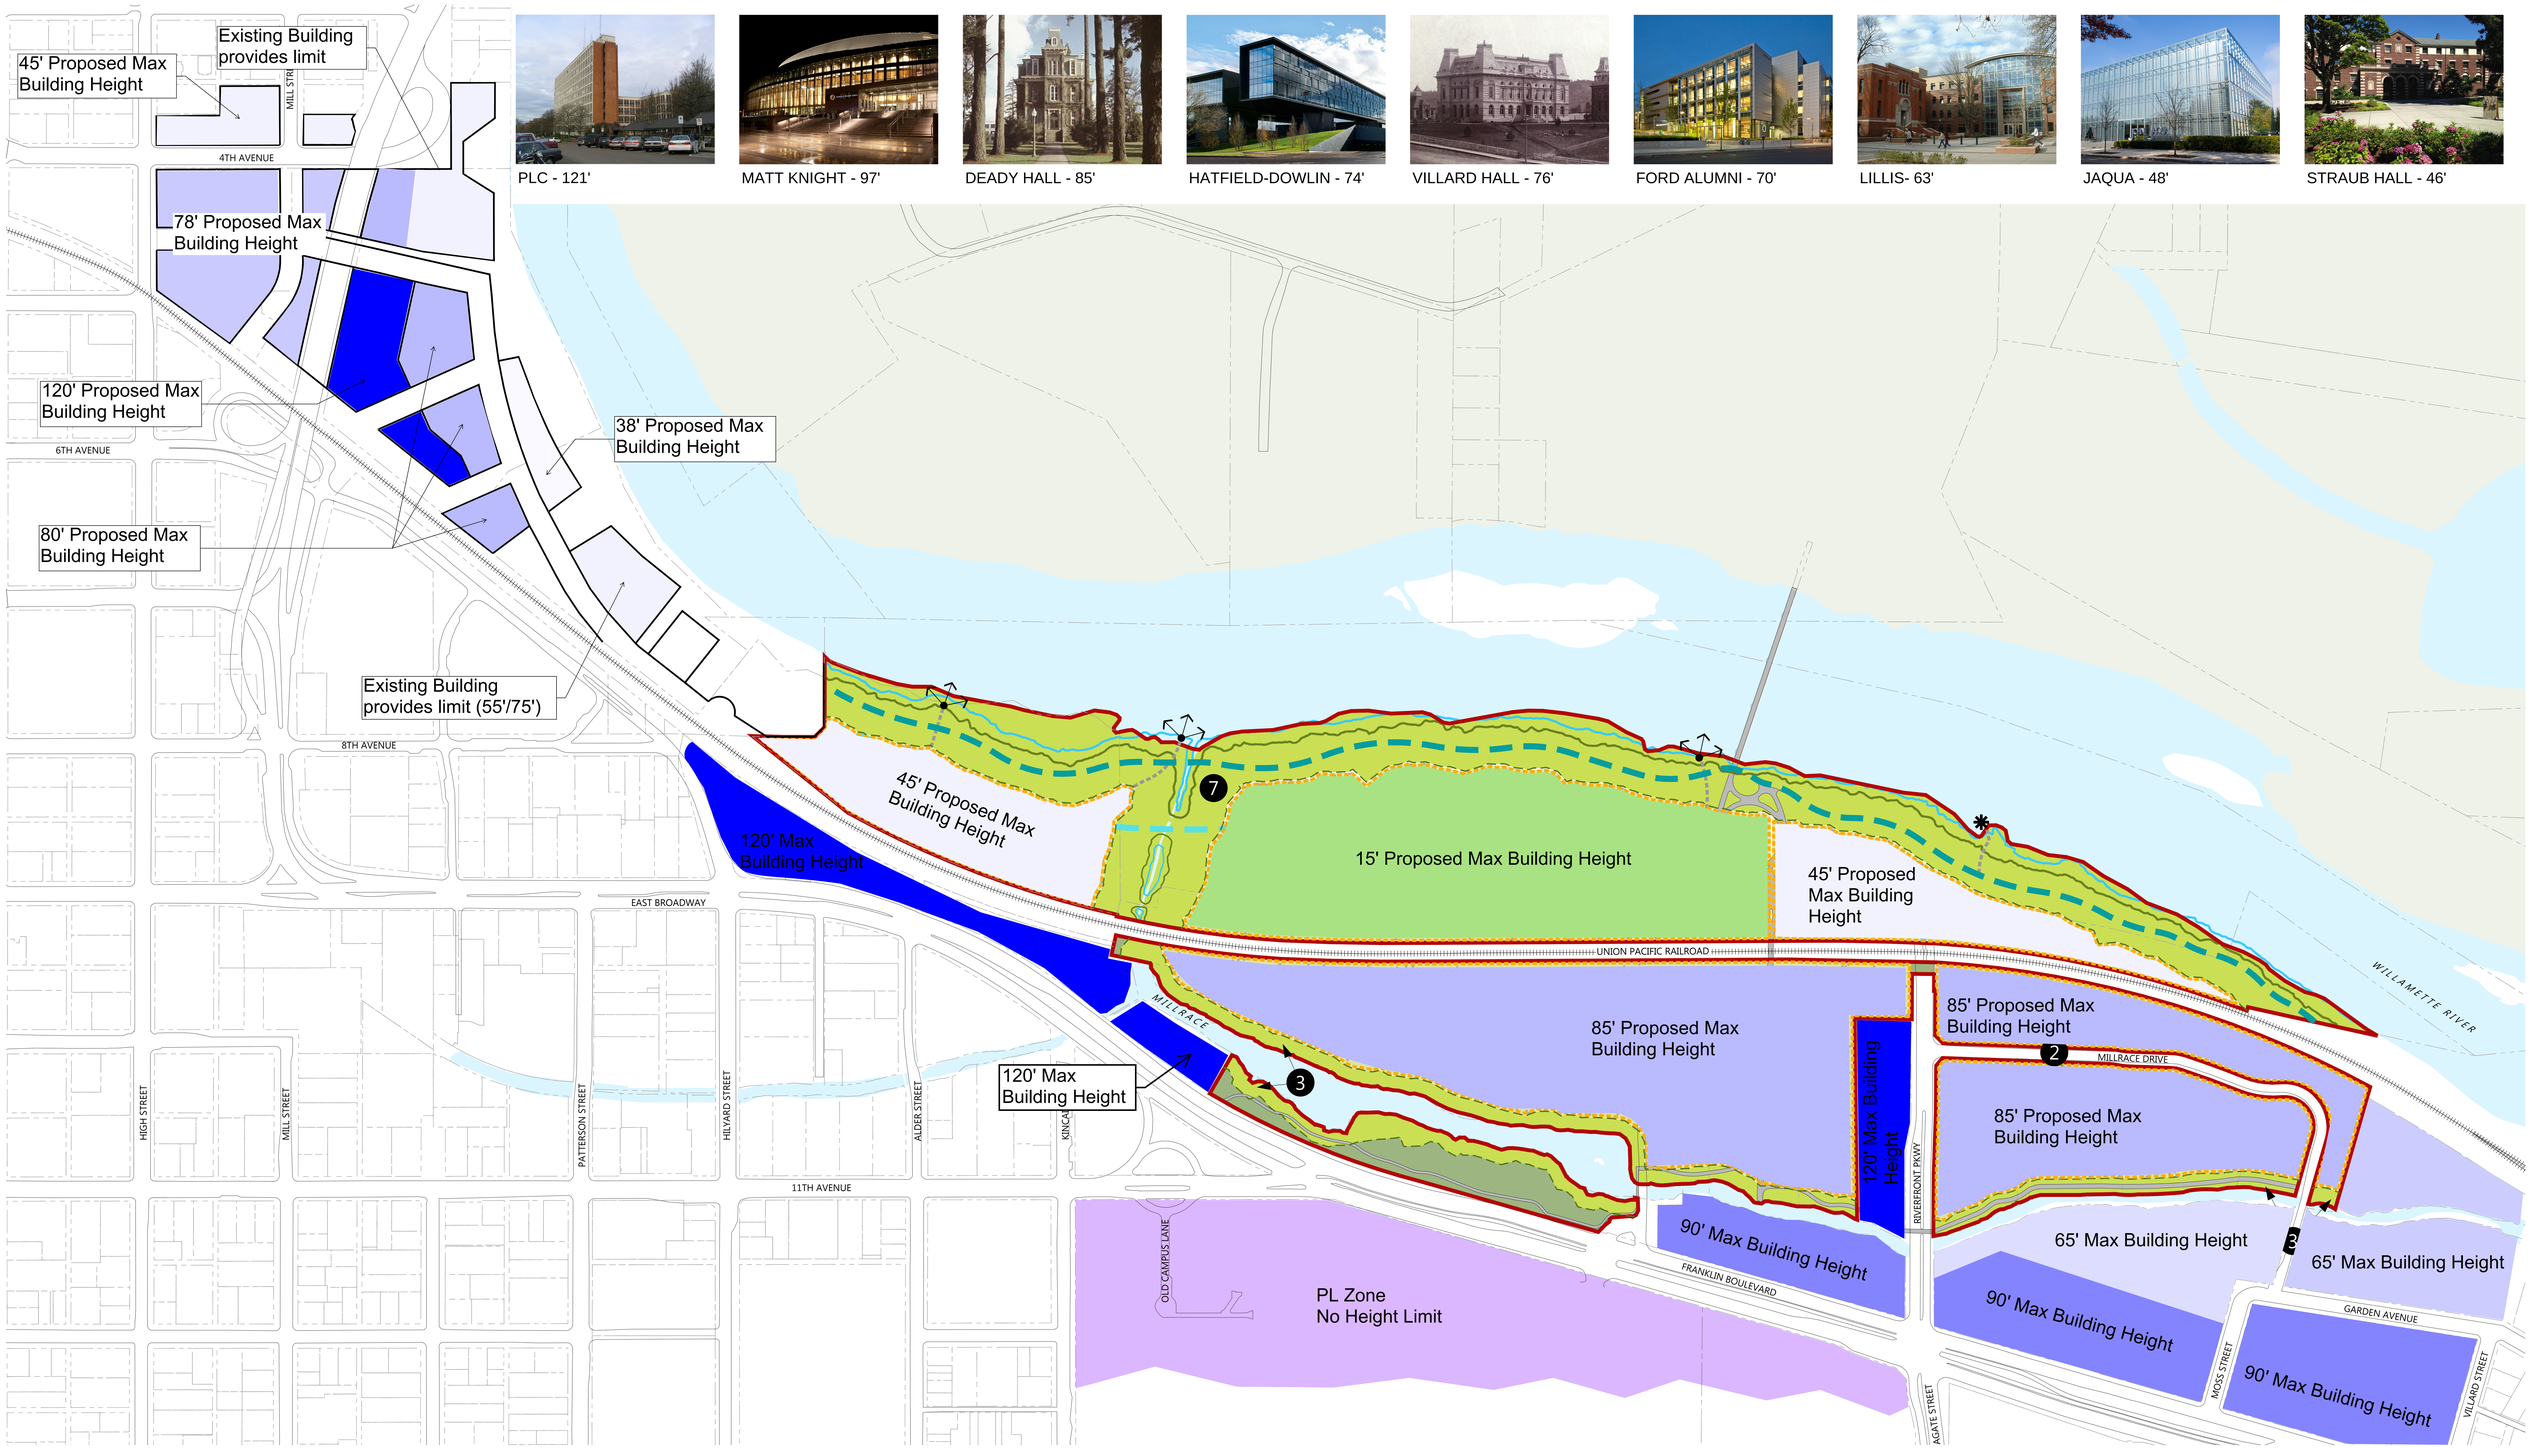

CAMERON McCARTHY
LANDSCAPE ARCHITECTURE & PLANNING

UNIVERSITY OF OREGON

PROPOSED MAXIMUM BUILDING HEIGHT & UO BUILDING PRECEDENTS DIAGRAM

NORTH CAMPUS CONDITIONAL USE PERMIT

0' 50' 100' 200'
1" = 100'-0"
01/11/2018